LEGEND

- PROPOSED PARKING LOT
- PROPOSED MULCH TRAIL
- PROPOSED PERVIOUS TRAIL
- PROPOSED BOARDWALK
- PROPOSED TRAIL STEPS
- PROPOSED POROUS CONCRETE
- RESURFACING ROADWAY
- PAVEMENT REMOVAL
- F — TOE OF FILL
- C — TOP OF CUT
- VINYL COATED CHAIN LINK FENCE
- BOLLARD TRAFFIC BARRIER
- LIMIT OF WETLANDS
- B — WETLAND BUFFER
- 100 YR — 100 YEAR FLOODPLAIN
- PROPERTY LINE
- FOREST

TRAIL HEAD SIGN		METAL GUARD RAILING		4' LONG BACKLESS BENCH	
1 EA.	MTA TRAIL HEAD	33 L.F.	MTA TRAIL HEAD	2 EA.	BOARDWALK OVERLOOK
REMOVABLE SQUARE WOODEN BOLLARDS		**TRASH RECEPTACLE**		**6' LONG BENCH WITH CENTER ARM REST**	
1 EA.	MTA TRAIL HEAD	1 EA.	MTA TRAIL HEAD	2 EA.	MTA TRAIL HEAD

MTA LIGHT RAIL
MTA LIGHT RAIL FALLS RD STATION
ELECTRIC BOX
RIGHT OF WAY LINE
EX. WOODEN FENCE
CONCRETE PAD (LOADING AREA)
GRAVEL
WELL
2-ST FR R
FR CAN
2-2" CONDUIT
EX. PAVED PARKING AREA
PEDESTRIAN CONNECTION AT MTA TRAIL HEAD (SEE DETAIL ON SHEET DE-04)
E 1,411,500
N 622,900
10' WIDE BOARDWALK
10' WIDE PAVED TRAIL
PARK ACCESS TRAIL
BOARDWALK OVERLOOK
N 622,250
E 1,411,900
N 53°54'28" E
N 87°07'11" E
N 39°36'35" E
N 53°30'21" E
N 74°10'06" E
S 85°10'00" E
P.C. STA. 101+79.96
P.T. STA. 101+90.58
P.C. STA. 102+05.04
P.T. STA. 102+20.75
P.C. STA. 103+03.65
P.T. STA. 103+33.34
P.C. STA. 105+62.52
P.T. STA. 106+14.25
P.C. STA. 106+87.45
P.T. STA. 107+35.90
FOREST CONSERVATION EASEMENT
EXISTING 24' EASEMENT FOR INGRESS AND EGRESS
EX. UNPAVED DRIVE
DIRT
JONES FALLS
EX. 42" SAN.
MILE POST 7
MATCHLINE STA. 107+50 – SEE SHEET PS-05
MATCHLINE – SEE SHEET PS-01

KEY MAP

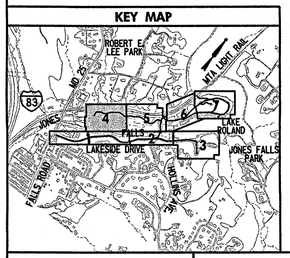

WALLACE, MONTGOMERY & ASSOCIATES, LLP
CIVIL AND STRUCTURAL ENGINEERS

Human & Rohde, Inc.
Landscape Architects & Land Planners

A JOINT VENTURE

AS-BUILT PER RECORD PRINT		REVISION	DATE	BY	P. W. A. NO.	KEY SHEETS	POSITION SHEETS	DRAWING SCALE	PROPERTY MANAGEMENT
DRAFTSMAN	DATE					O-SE		PLAN : 1" = 30'	APPROVED _____ MANAGER
					RIGHT OF WAY			PROFILE : HOR. = N/A VERT. = N/A	DATE _____

WALLACE, MONTGOMERY & ASSOC.	DSGN BY: N.D.K.	BUREAU OF ENGINEERING AND CONSTRUCTION	BUILDINGS	HIGHWAYS	STRUCTURES	STORM DRAINS	SEWER	WATER	FIELD ENGINEER	DEPARTMENT OF RECREATION & PARKS
ENGINEER: ANTONIO A. MAWRY	DWN BY: N.D.K.	REVIEWED								APPROVED _____ DIRECTOR
DATE: 7/30/11 LIC. NO.: 19195	CHKD BY: R.J.H.	DATE								DATE _____

SEAL

30' 0 30' 60'
SCALE: 1" = 30'

BALTIMORE COUNTY DEPARTMENT OF PUBLIC WORKS BUREAU OF ENGINEERING & CONSTRUCTION

ROBERT E. LEE PARK

ROADWAY PLAN - PARK ACCESS TRAIL STA. 100+00 TO STA. 107+50

SUBDIVISION: LAKE ROLAND ELECT. DISTRICT NO. 9C2

BALTIMORE COUNTY TYPE NUMBER _____

SHEET DESIGNATION	CONTRACT NO.
PS-04 OF 07	10039 GXO
	JOB ORDER NO.
	242-212-0012-A001
	SHEET 13 OF 39
	DRAWING NO.
	2010-0661
	FILE NO. 5

PLOTTED: Monday, March 01, 2010 AT 06:40 PM
FILE: M:\PROJ\206029.23\Cadd\DHD-P004_Robert.dgn

3/1/2010 6:40:39 PM M:\PROJ\206029.23\Cadd\DHD-P004 Robert.dgn

4' LONG BACKLESS BENCH	
2 EA.	SITTING AREA

KEY MAP

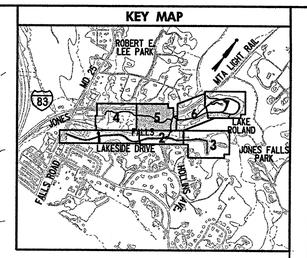

LEGEND

- PROPOSED PARKING LOT
- PROPOSED MULCH TRAIL
- PROPOSED PERVIOUS TRAIL
- PROPOSED BOARDWALK
- PROPOSED TRAIL STEPS
- PROPOSED POROUS CONCRETE
- RESURFACING ROADWAY
- PAVEMENT REMOVAL
- F — TOE OF FILL
- C — TOP OF CUT
- VINYL COATED CHAIN LINK FENCE
- BOLLARD TRAFFIC BARRIER
- LIMIT OF WETLANDS
- B — WETLAND BUFFER
- 100 YR — 100 YEAR FLOODPLAIN
- PROPERTY LINE
- FOREST

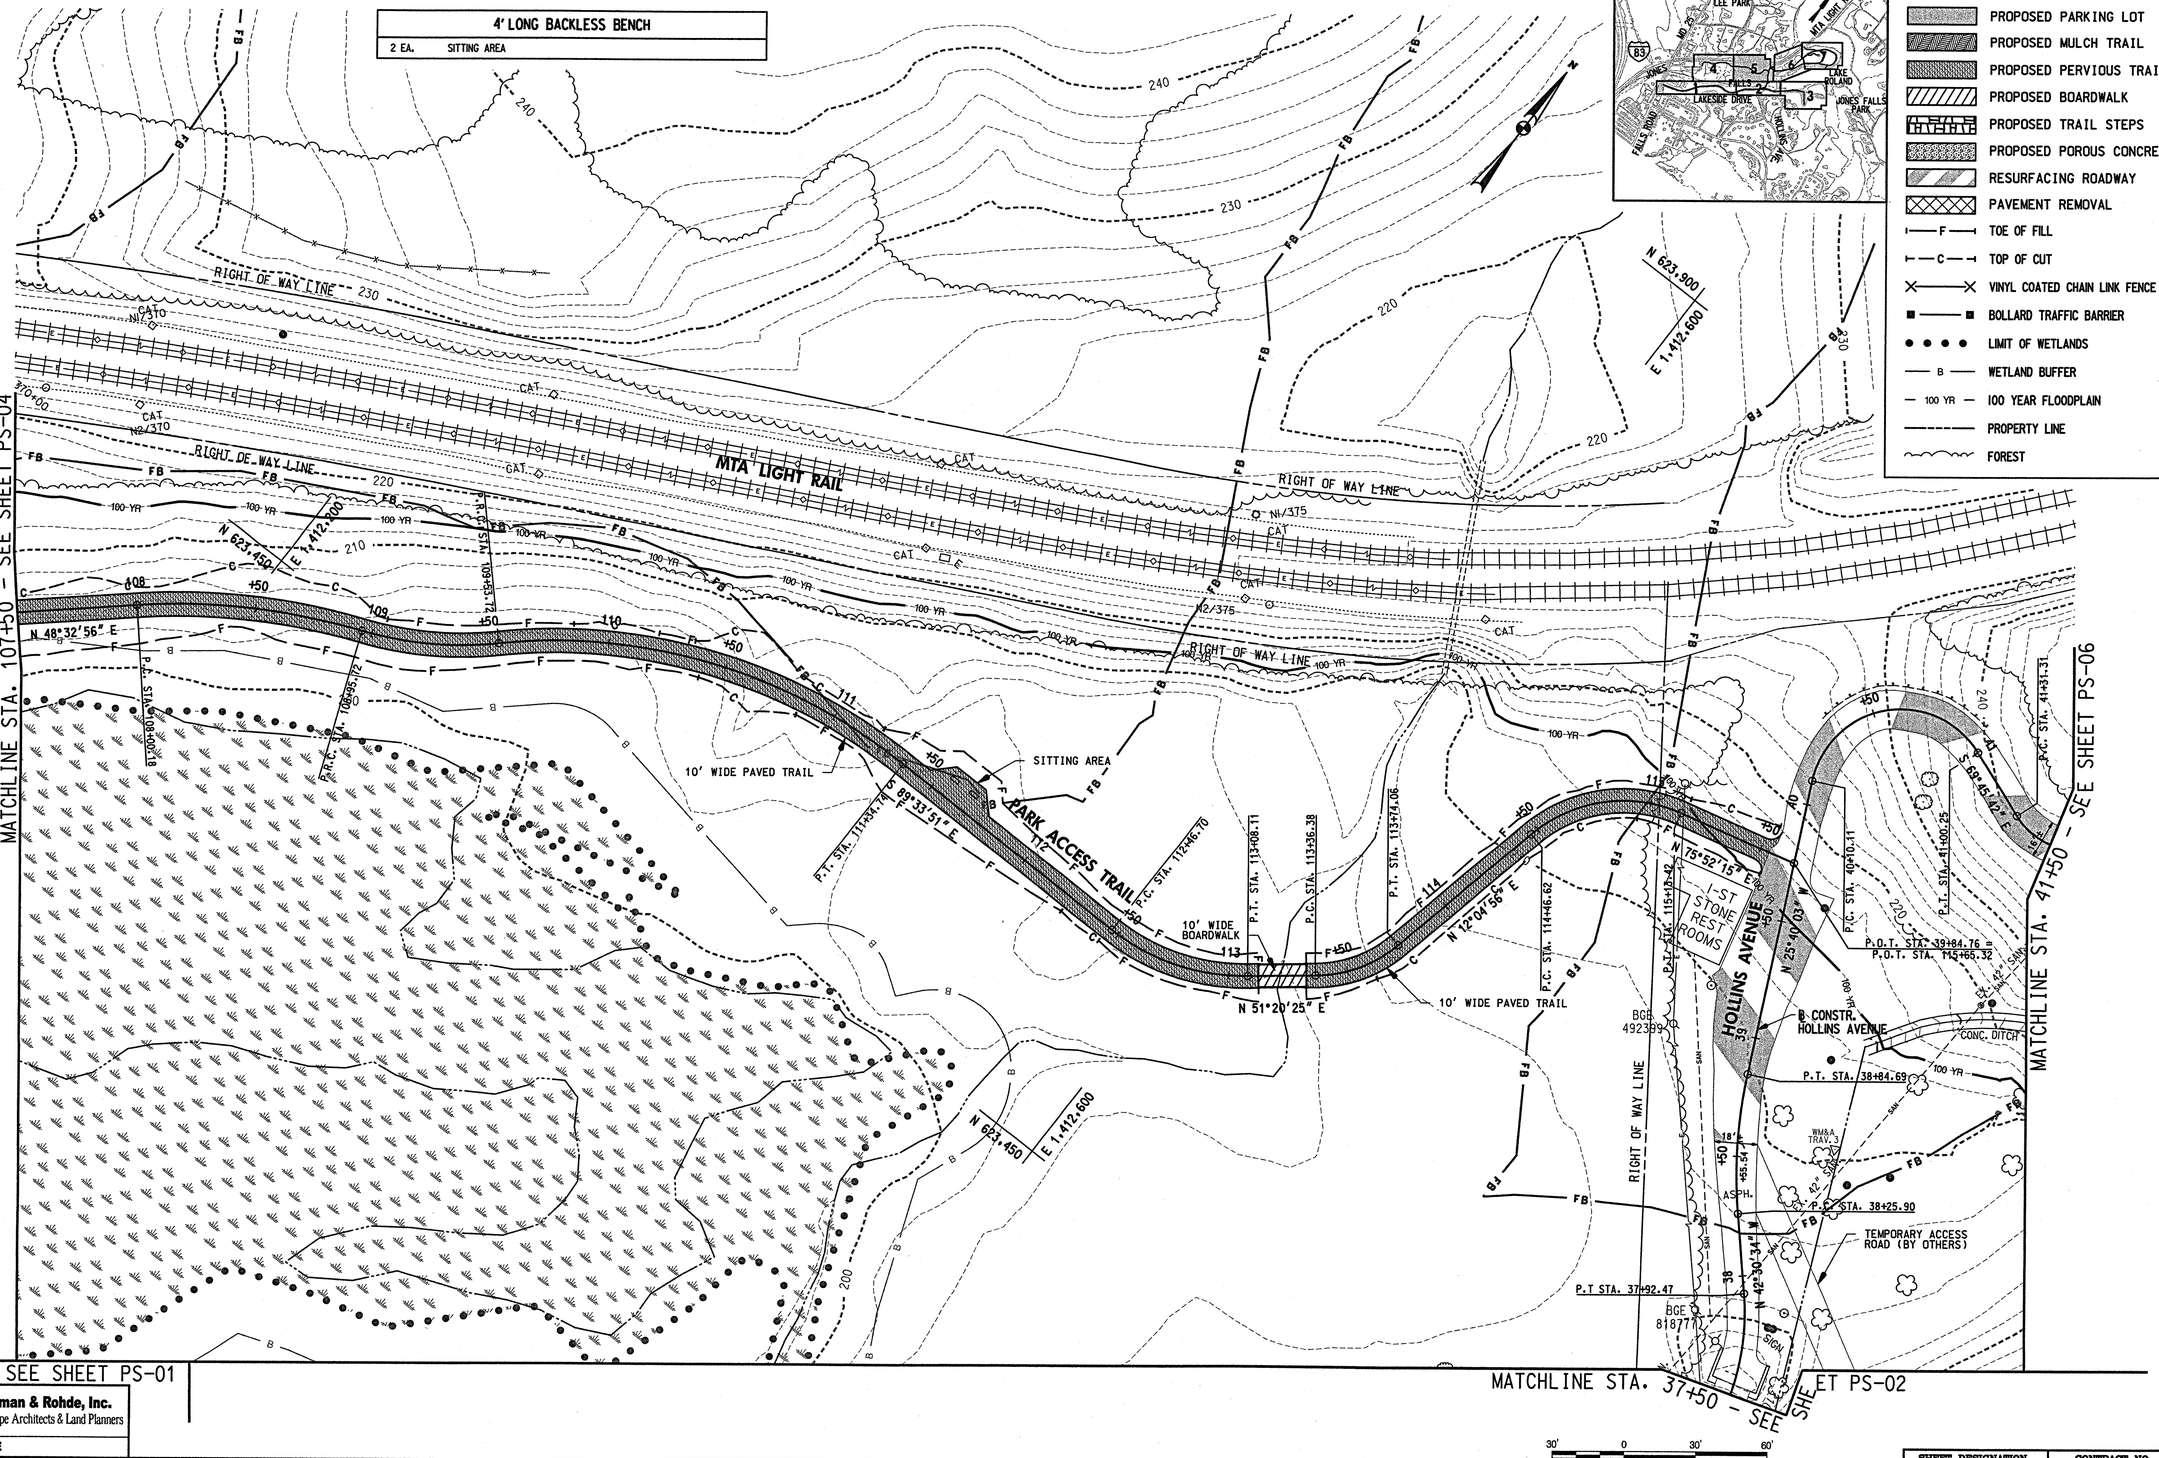

30' 0 30' 60'

SCALE: 1" = 30'

WALLACE, MONTGOMERY & ASSOCIATES, LLP
CIVIL AND STRUCTURAL ENGINEERS

Human & Rohde, Inc.
Landscape Architects & Land Planners

A JOINT VENTURE

AS-BUILT PER RECORD PRINT		REVISION	DATE	BY
DRAFTSMAN	DATE			

P. W. A. NO.	KEY SHEETS	POSITION SHEETS	DRAWING SCALE
	0-SE		PLAN : 1" = 30'
RIGHT OF WAY			PROFILE : HOR. = N/A VERT. = N/A

PROPERTY MANAGEMENT

APPROVED _____ MANAGER

DATE _____

WALLACE, MONTGOMERY & ASSOC.		BUREAU OF ENGINEERING AND CONSTRUCTION	BUILDINGS	HIGHWAYS	STRUCTURES	STORM DRAINS	SEWER	WATER	FIELD ENGINEER
DSGN BY: N.D.K.		REVIEWED							
ENGINEER: ANTONIO A. MAWRY	DWN BY: N.D.K.								
DATE: 7/30/11 LIC. NO.: 19195	CHKD BY: R.J.H.	DATE							

SEAL

DEPARTMENT OF RECREATION & PARKS

APPROVED _____ DIRECTOR

DATE _____

BALTIMORE COUNTY DEPARTMENT OF PUBLIC WORKS BUREAU OF ENGINEERING & CONSTRUCTION

ROBERT E. LEE PARK

ROADWAY PLAN - PARK ACCESS TRAIL STA. 107+50 TO STA. 115+65

SUBDIVISION: LAKE ROLAND

ELECT. DISTRICT NO. 9C2

BALTIMORE COUNTY TYPE NUMBER _____

SHEET DESIGNATION	CONTRACT NO.
PS-05 OF 07	10039 GXO
	JOB ORDER NO.
	242-212-0012-A001
	SHEET 14 OF 39
	DRAWING NO.
	2010-0662
	FILE NO. 5

PLOTTED: Monday, March 01, 2010 AT 07:34 PM
FILE: M:\#PROJ\#206029.23\Cadd\pHD-P005_Robert.dgn

3/1/2010 7:34:12 PM M:\PROJ\206029.23\Cadd\pHD-P005 Robert.dgn