R. E. L. WILLIAMS
BUILDING CONSTRUCTION ENGINEER

DEPARTMENT OF RECREATION AND PARKS
DEPARTMENT OF PUBLIC WORKS BUREAU OF BUILDING CONSTRUCTION
CARETAKER'S COTTAGE and BOATHOUSE at the
ROBERT E. LEE MEMORIAL PARK
LOCATED AT LAKE ROLAND · BALTIMORE COUNTY · MARYLAND
FOR THE MAYOR AND CITY COUNCIL OF BALTIMORE

BOARD OF EXAMINERS AND REGISTRATION OF ARCHITECTS 331-A STATE OF MARYLAND

FERDINAND P. KELLY
ARCHITECT
VAN RENSSELAER P. SAXE
STRUCTURAL ENGINEER
MILFORD A. NILES
MECHANICAL ENGINEER

DRAWING NO.
A1
OF A5
JULY 1955

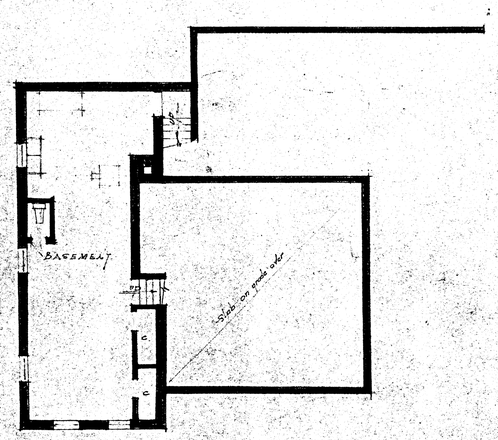

BASEMENT PLAN
SCALE: 1/8"=1'0"

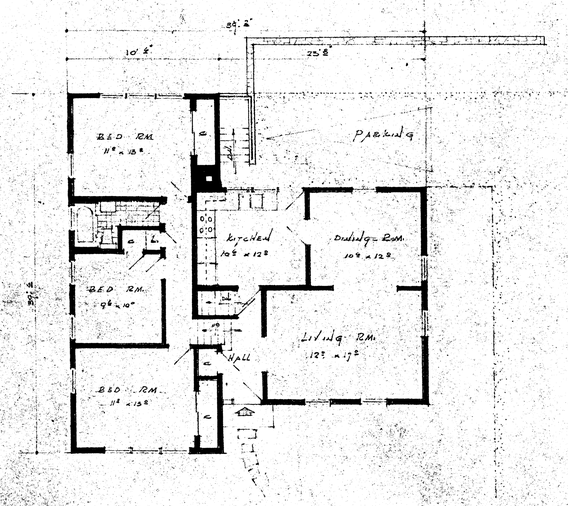

FIRST FLOOR &
UPPER LEVEL PLAN

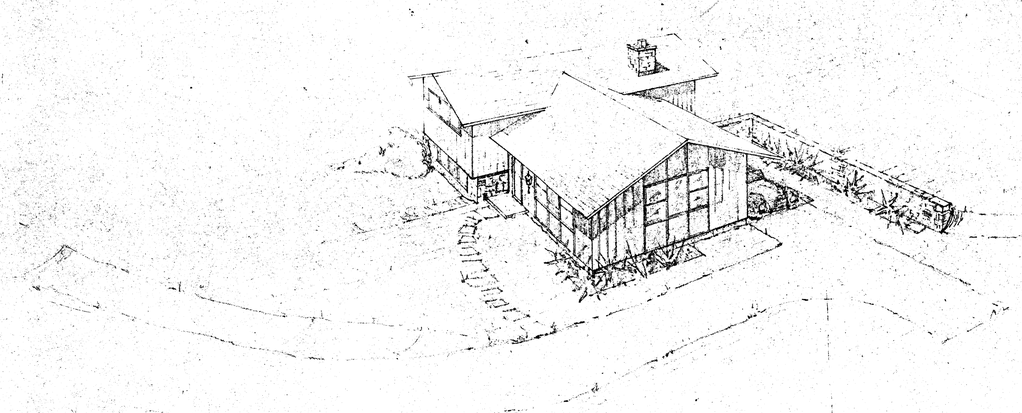

CARETAKERS COTTAGE

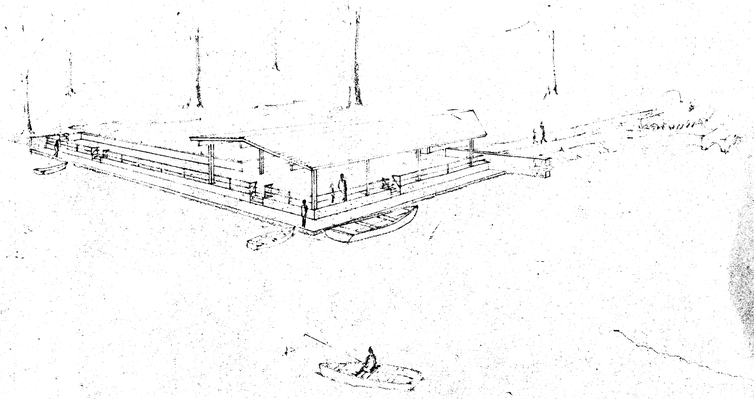

BOATHOUSE

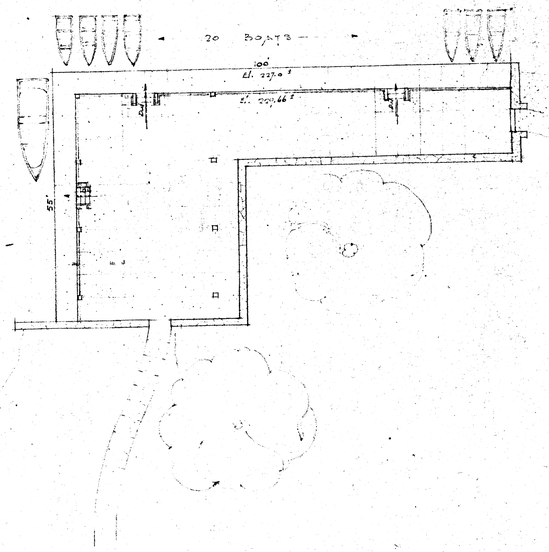

PLAN
SCALE 1/8"=1'0"

APPROVED:
Bernard Lerner
WATER ENGINEER

R. Brooke Maxwell 4/14/55
DIRECTOR · DEPT · OF RECREATION & PARKS

R. E. L. Williams 5/10/55
BUILDING CONSTRUCTION ENGINEER

Hugo A. Bate
ACTING DIRECTOR OF PUBLIC WORKS

R E L WILLIAMS
BUILDING · CONSTRUCTION · ENGINEER

DEPARTMENT OF RECREATION AND PARKS
DEPARTMENT OF PUBLIC WORKS BUREAU OF BUILDING CONSTRUCTION

CARETAKER'S COTTAGE and BOATHOUSE of
ROBERT E. LEE MEMORIAL PARK (FORMERLY LAKE ROLAND)
FOR THE MAYOR and CITY COUNCIL OF BALTIMORE

FERDINAND P. KELLY
ARCHITECT
10 WEST 25TH STREET
BALTIMORE · MARYLAND

PRELIMINARY DRAWING
JOB NO 5432
SHEET NO. 1 OF 1
APRIL 1955
SCALE: 1/8"=1'0"

BOARD OF EXAMINERS AND REGISTRATION OF ARCHITECTS
861-A
STATE OF MARYLAND

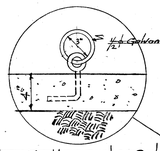

BOAT MOORING RING
Scale 1½"=1'0"

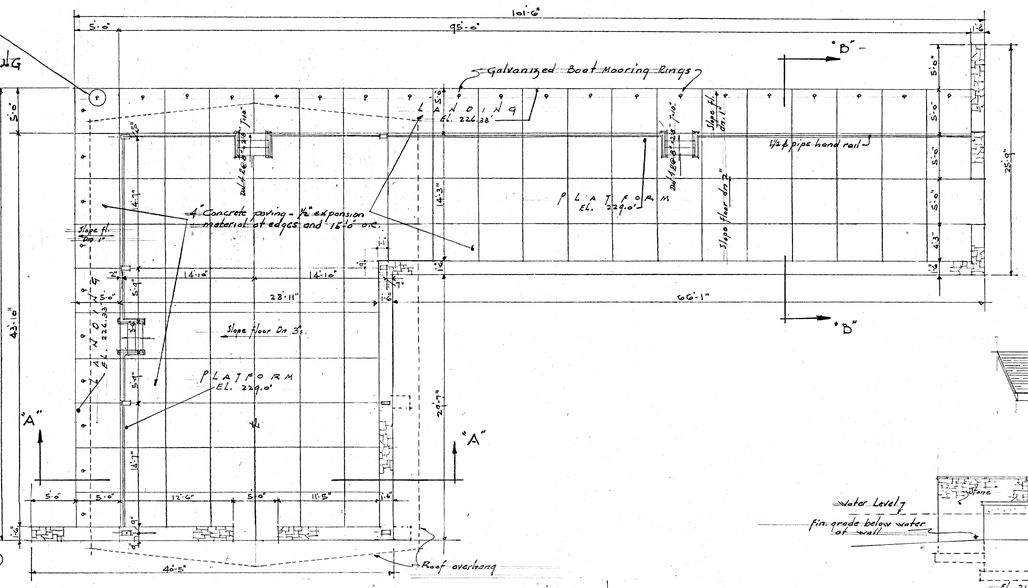

PLAN
SCALE : 1/8" = 1'-0"

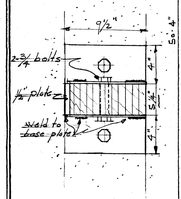

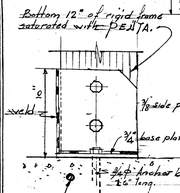

DETAIL CLIP ANGLE AT RIGID FRAME
Scale 1½"=1'0"

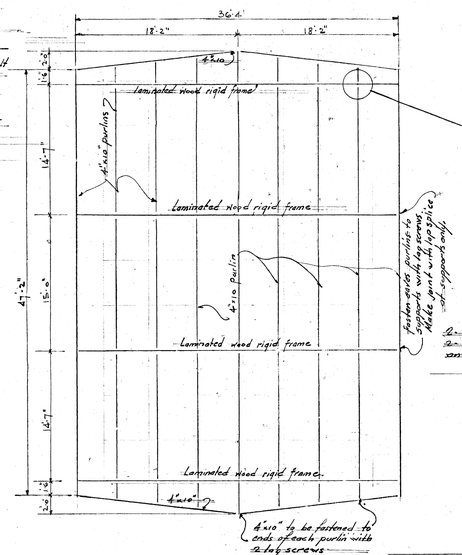

ROOF FRAMING PLAN
SCALE : 1/8" = 1'-0"

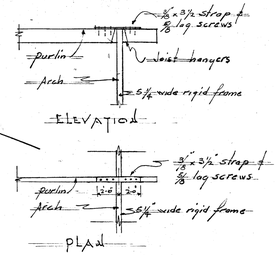

ELEVATION

PLAN

DETAIL of PURLIN at PROW
Scale 1½"=1'0"

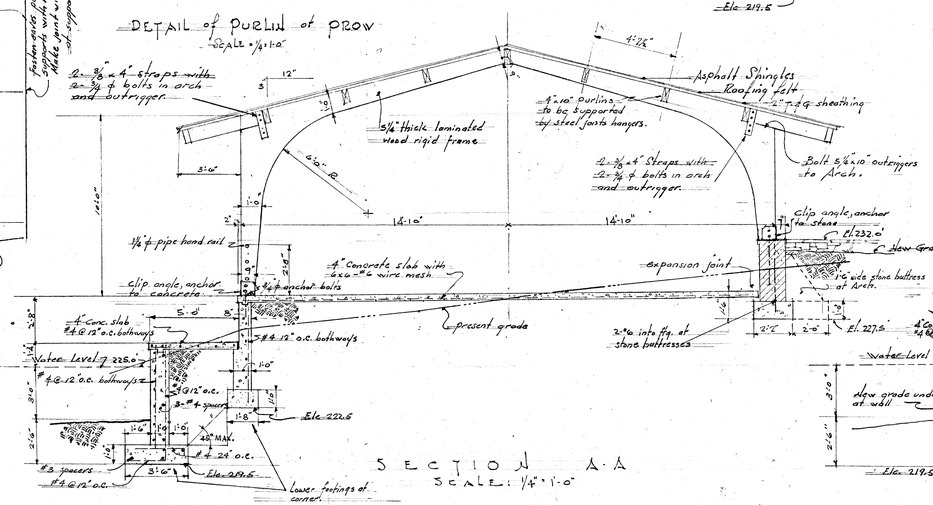

SECTION A-A
SCALE : ¼" = 1'-0"

SECTION B-B
SCALE : ¼" = 1'-0"

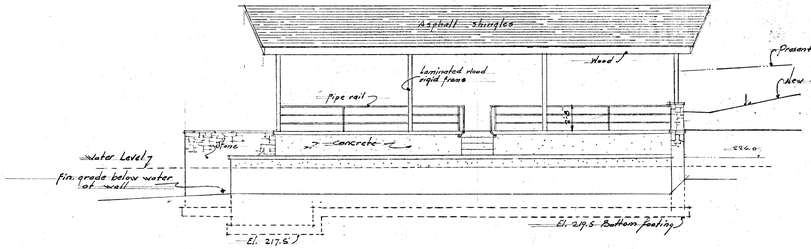

SOUTHWEST ELEVATION
SCALE : 1/8" = 1'-0"

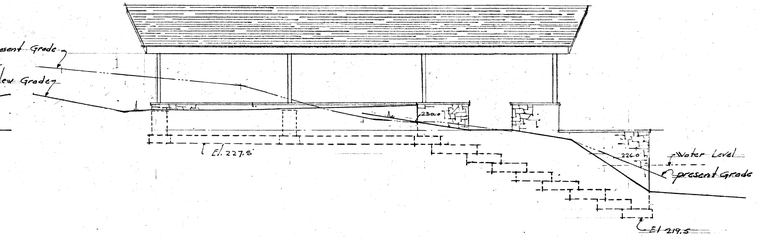

NORTHEAST ELEVATION
SCALE : 1/8" = 1'-0"

DETAIL of CONCRETE STEPS
Scale 1½"=1'0"

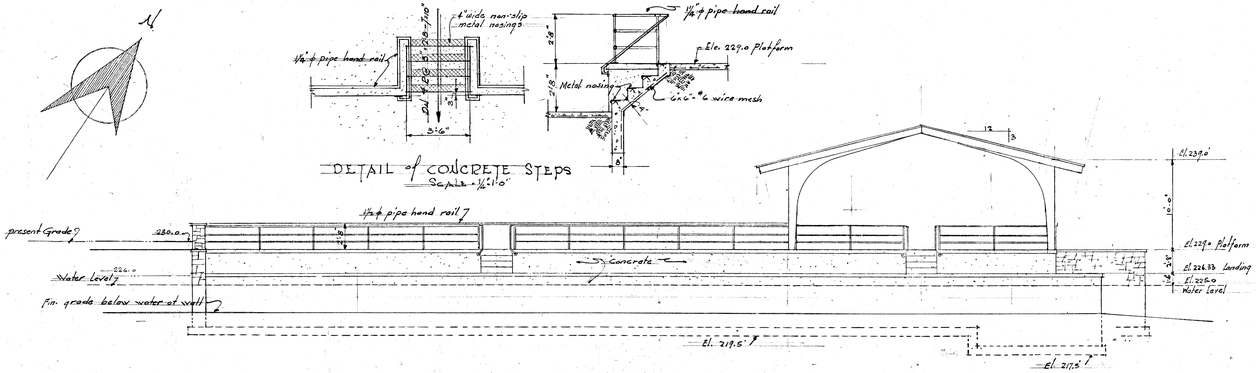

NORTHWEST ELEVATION
SCALE : 1/8" = 1'-0"

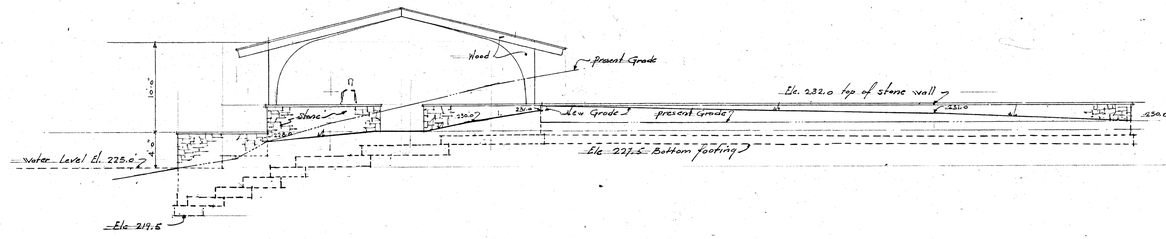

SOUTHEAST ELEVATION
SCALE : 1/8" = 1'-0"

PLAN, ELEVATIONS & DETAILS OF BOATHOUSE
Scale 1/8" = 1'-0"
Scale ¼" = 1'-0"
Scale 1½" = 1'-0"

C. A. Harlow
SUPERINTENDENT OF PARKS

R. Bruce Mayhood
DIRECTOR DEPT. OF RECREATION & PARKS

George A. Carter
DIRECTOR OF PUBLIC WORKS

R. E. L. Williams 3/29/55
BUILDING CONSTRUCTION ENGINEER

R. E. L. WILLIAMS
BUILDING CONSTRUCTION ENGINEER.

DEPARTMENT OF RECREATION AND PARKS
DEPARTMENT OF PUBLIC WORKS BUREAU OF BUILDING CONSTRUCTION

CARETAKER'S COTTAGE and BOATHOUSE at the ROBERT E. LEE MEMORIAL PARK

LOCATED AT LAKE ROLAND • BALTIMORE COUNTY • MARYLAND
FOR THE MAYOR AND CITY COUNCIL OF BALTIMORE

BOARD OF EXAMINERS AND REGISTRATION OF ARCHITECTS
651-A
STATE OF MARYLAND

FERDINAND P. KELLY
ARCHITECT
VAN RENSSELAER P. SAXE
STRUCTURAL ENGINEER.
MILFORD A. NILES
MECHANICAL ENGINEER.

DRAWING No
A5
OF A-5

JULY 1955